US MARKET

CONVENIENCE STORE & GAS STATION

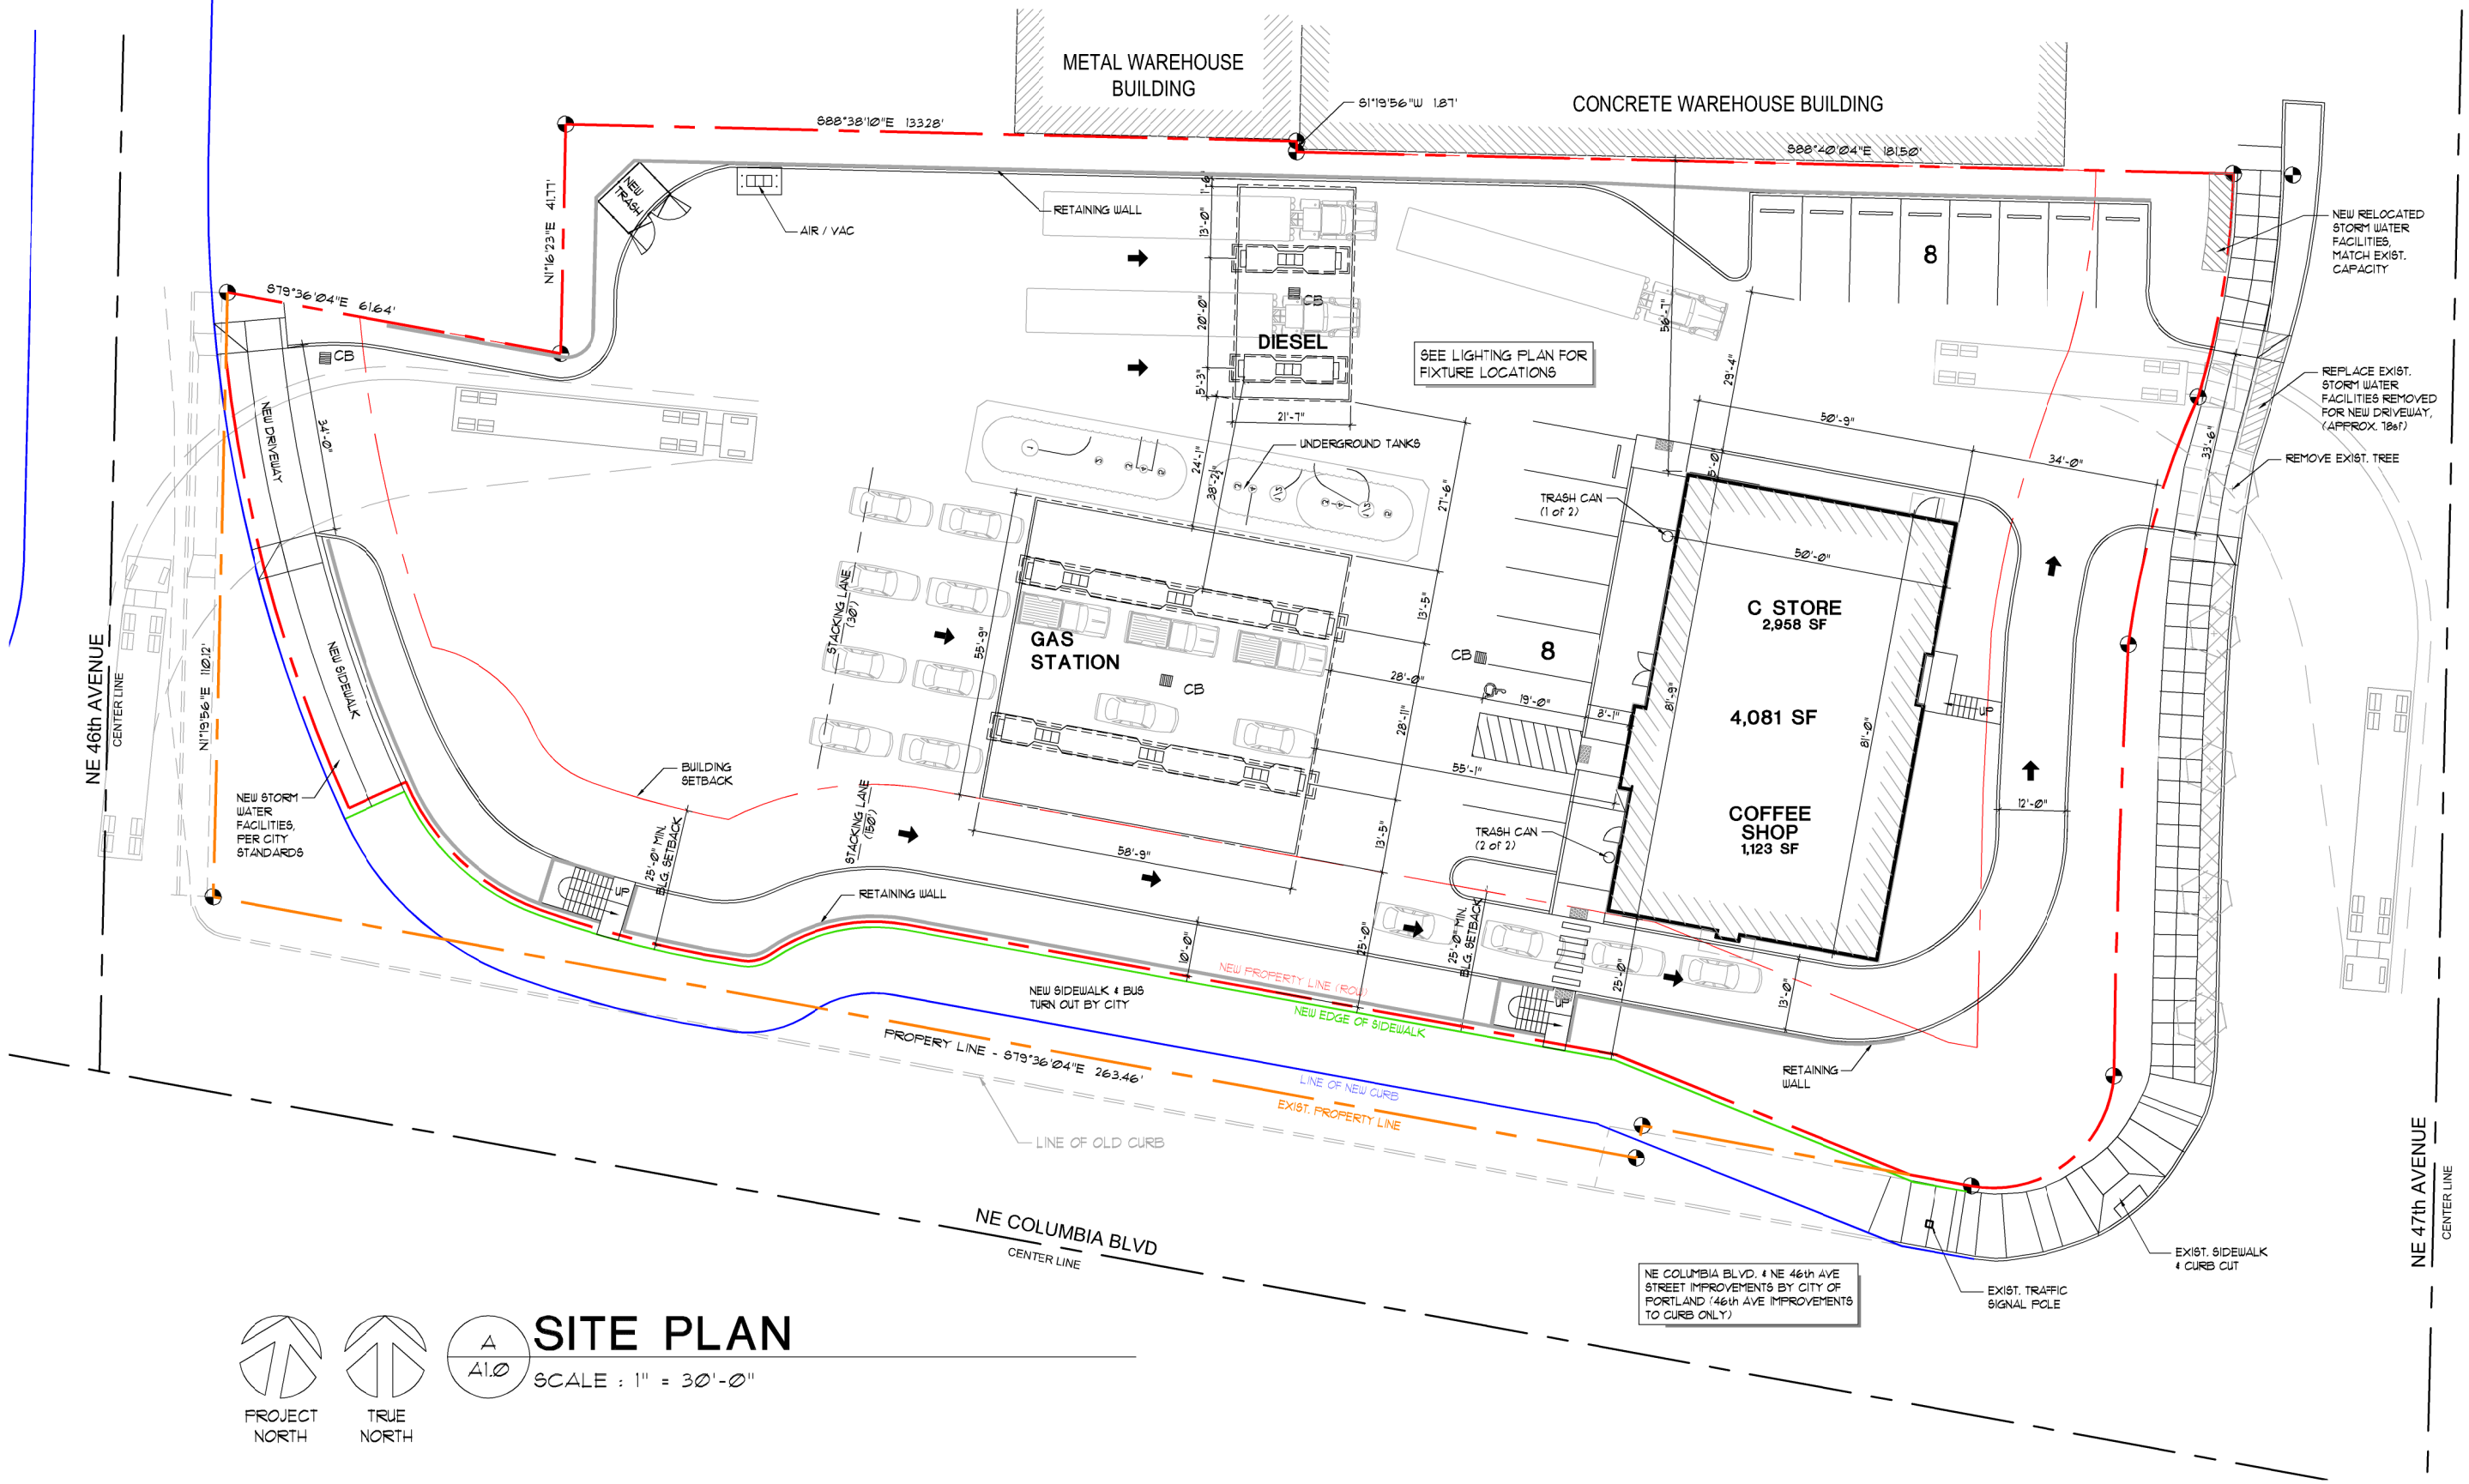

PROJECT NORTH

TRUE NORTH

A1.0

SITE PLAN

SCALE : 1" = 30'-0"

RONALD JAMES PED ARCHITECT P.C.
(503) 380-1466

NEW CONVENIENCE STORE, GAS STATION, AND COFFEE SHOP

US MARKET

NE 47th AVE and NE COLUMBIA BLVD - PORTLAND, OR

DATE: 5.24.22
DRAWN: KDG
JOB NO.: 2127

A1.1